Township No. 112 N Range No. 41 W 5th Mer. Minn.

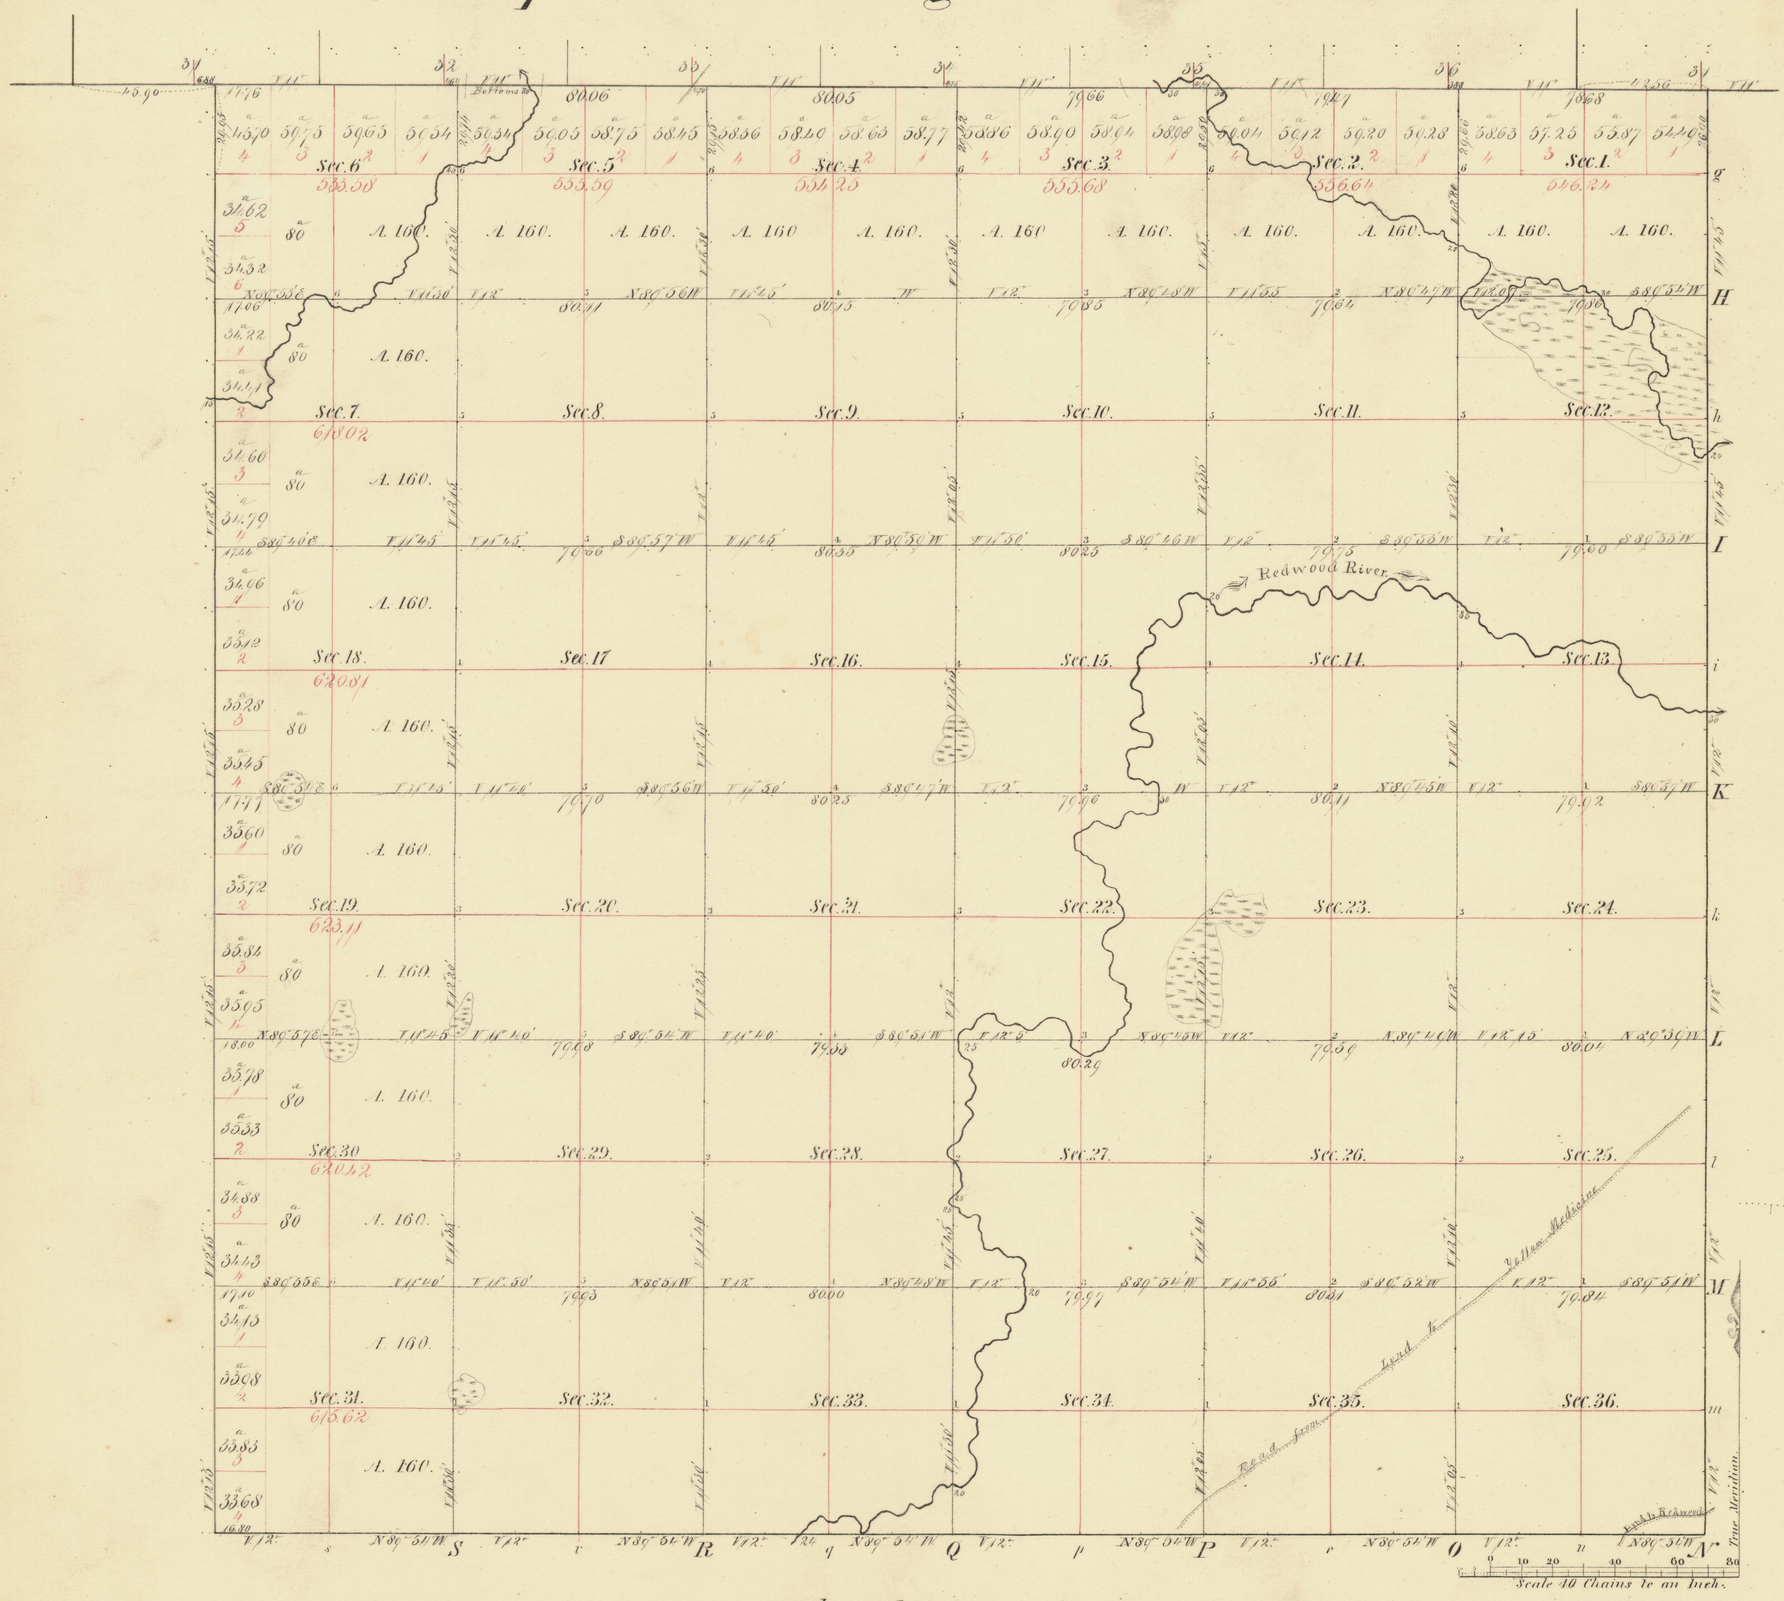

Total number of Acres. 22,399.96

Surveys Designated	By Whom Surveyed	Date of Contract	Amount of Surveys	When Surveyed	When pd for and ch'd in the Sur. Gen'ls acc't
E. Wand S. Bdy Township lines & Nds	J.W. Bishop / H.J. Neely	May 26th 1866 / August 28th 1858	M. Chs Lks.	1866 / 1858	
Subdivisions	Jewett & Howe	April 6th 1867	50.35.66	1867.	

The above Map of Township No 112 N of Range No 41 W 5th Principal Meridian Minnesota is strictly conformable to the field notes of the survey thereof on file in this Office, which have been examined and approved.

Surveyor Generals Office.
St Paul Feby 14th 1868.

L. Sutton
Sur. Gen.

Meanders of

Posts	Courses	Ch. Lks.	Posts	Courses	Ch. Lks.	Posts	Courses	Ch. Lks.